

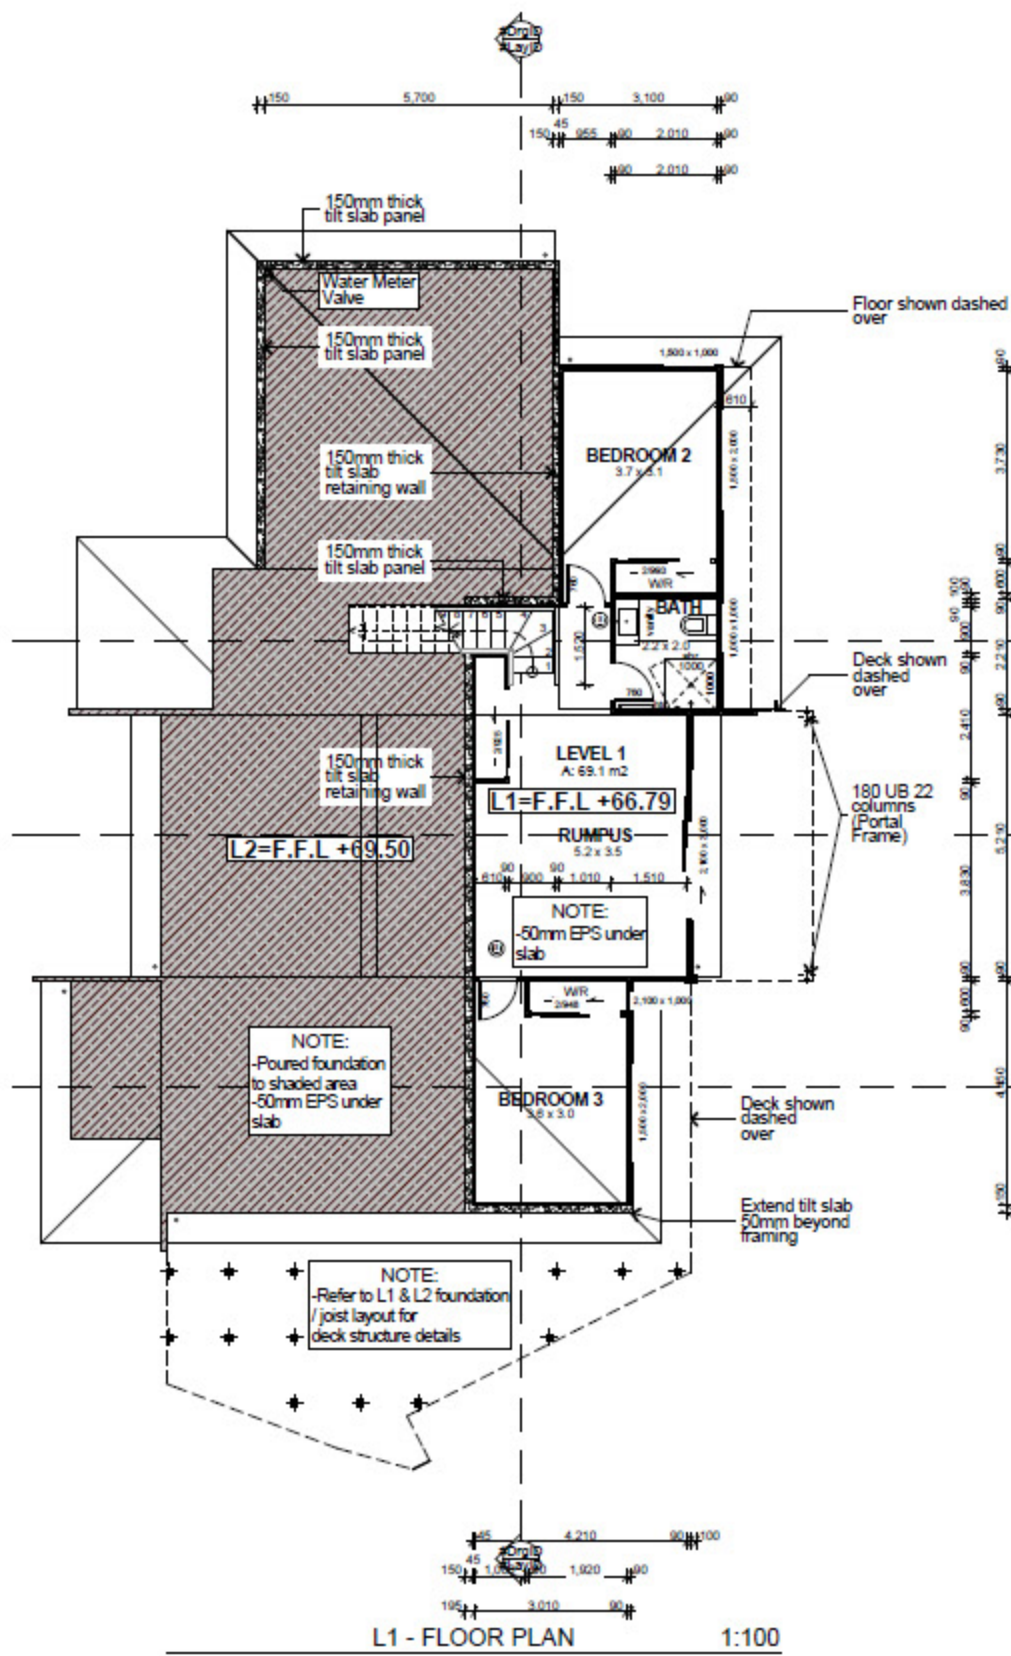


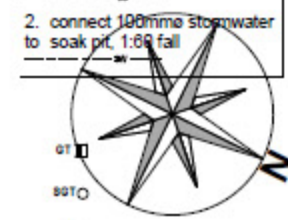

Linea weatherboards direct fixed to 112x112 H3.2 Prolam post on S.S bowmac BS197 post bracket - refer details

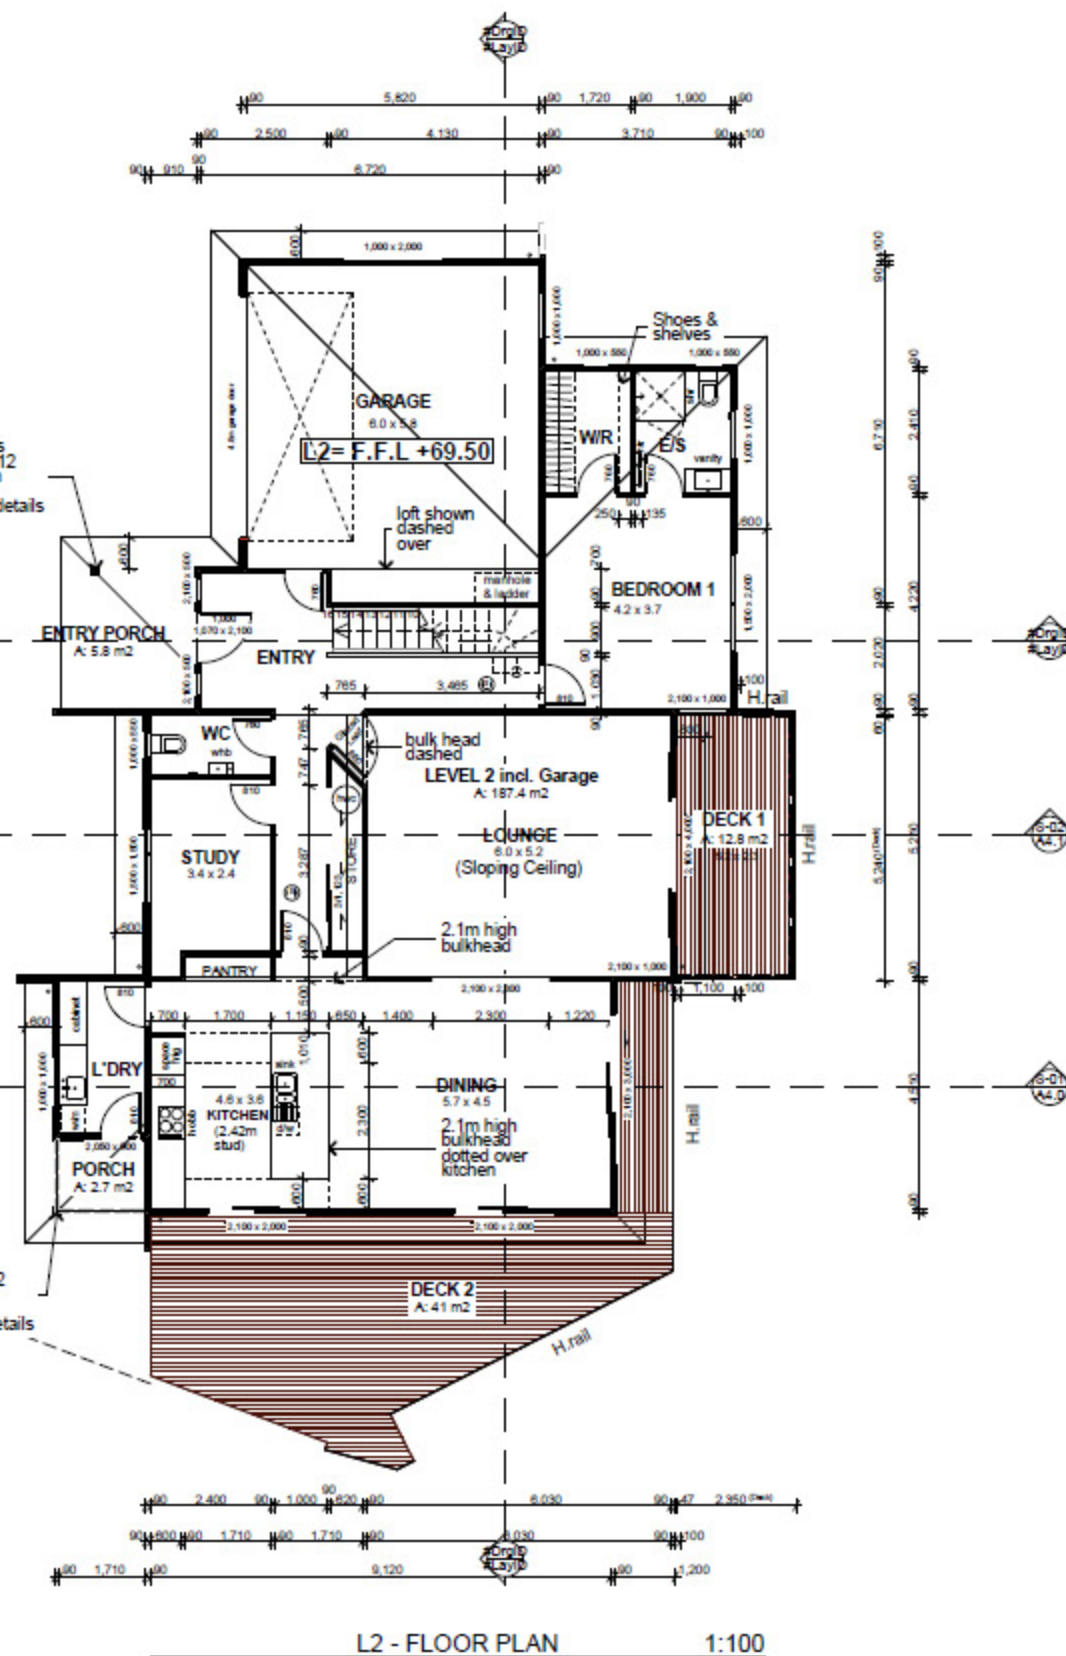

Gross Floor Area		
Zone Name	Calculated Area	
1 LEVEL 1	70.1	
2 LEVEL 2 incl. Garage	187.4	
4 DECK 1	12.8	
5 DECK 2	40.1	
7 ENTRY PORCH	5.8	
8 PORCH	2.7	
	318.9 m²	

The client agrees to uphold the copyright protection of all documentation at all times and agrees not to copy, scan, fax, photograph, give away or sell any of the plans and specifications to any person, company or organisation unless approved in writing by Ecotect Ltd.

Contractor shall confirm all dimensions on site before commencing work.

Contractor shall refer to Specification, Bracing Calculations & Small Sheet details

SCALE as shown @ A2

DRAWN David

DATE 31/07/2012

FOR
CONSENT

L1&L2FLOOR PLAN

Sheet A2.3 of 20

Job No ?????

PROPOSED NEW RESIDENCE FOR FREEMAN AT 21 HIGHVIEW DRIVE, NELSON

Mark Fielding

Designing very special houses in New Zealand since 1982

Ph: 03 546 8760
Cell: 021 158 5024
Email: mark@ecotect.co.nz
Web: www.ecotect.co.nz

ecotect
163 CLEVELAND TERRACE • NELSON

J:\025 - HIGHVIEW DRIVE\VD v1.pn-30/07/2012